





13755 thompson place drive mint hill, nc 2 8 2 2 7 7 0 4 - 5 7 8 - 2 8 5 1

PREMIER STORAGE INVESTORS

SELF STORAGE

ARLINGTON, MASSACHUSETTS Project No. 21-033

Re-Design
April 12, 2022

REVISIONS

No. Description Date

1st. FLOOR PLAN

A-101

Copyright 2021 Michael Parker Studios PLLC

scale: 3/32"=1'-0"

1st. FLOOR GROSS 9,067 sq.ft. - Storage 907 sq.ft. - Office 9,974 sq. ft TOTAL


BUILDING GROSS

91,754 sq.ft. - Storage 907 sq.ft. - Office 92,858 sq. ft TOTAL





13755 thompson place drive mint hill, nc 2 8 2 2 7 7 0 4 - 5 7 8 - 2 8 5 1

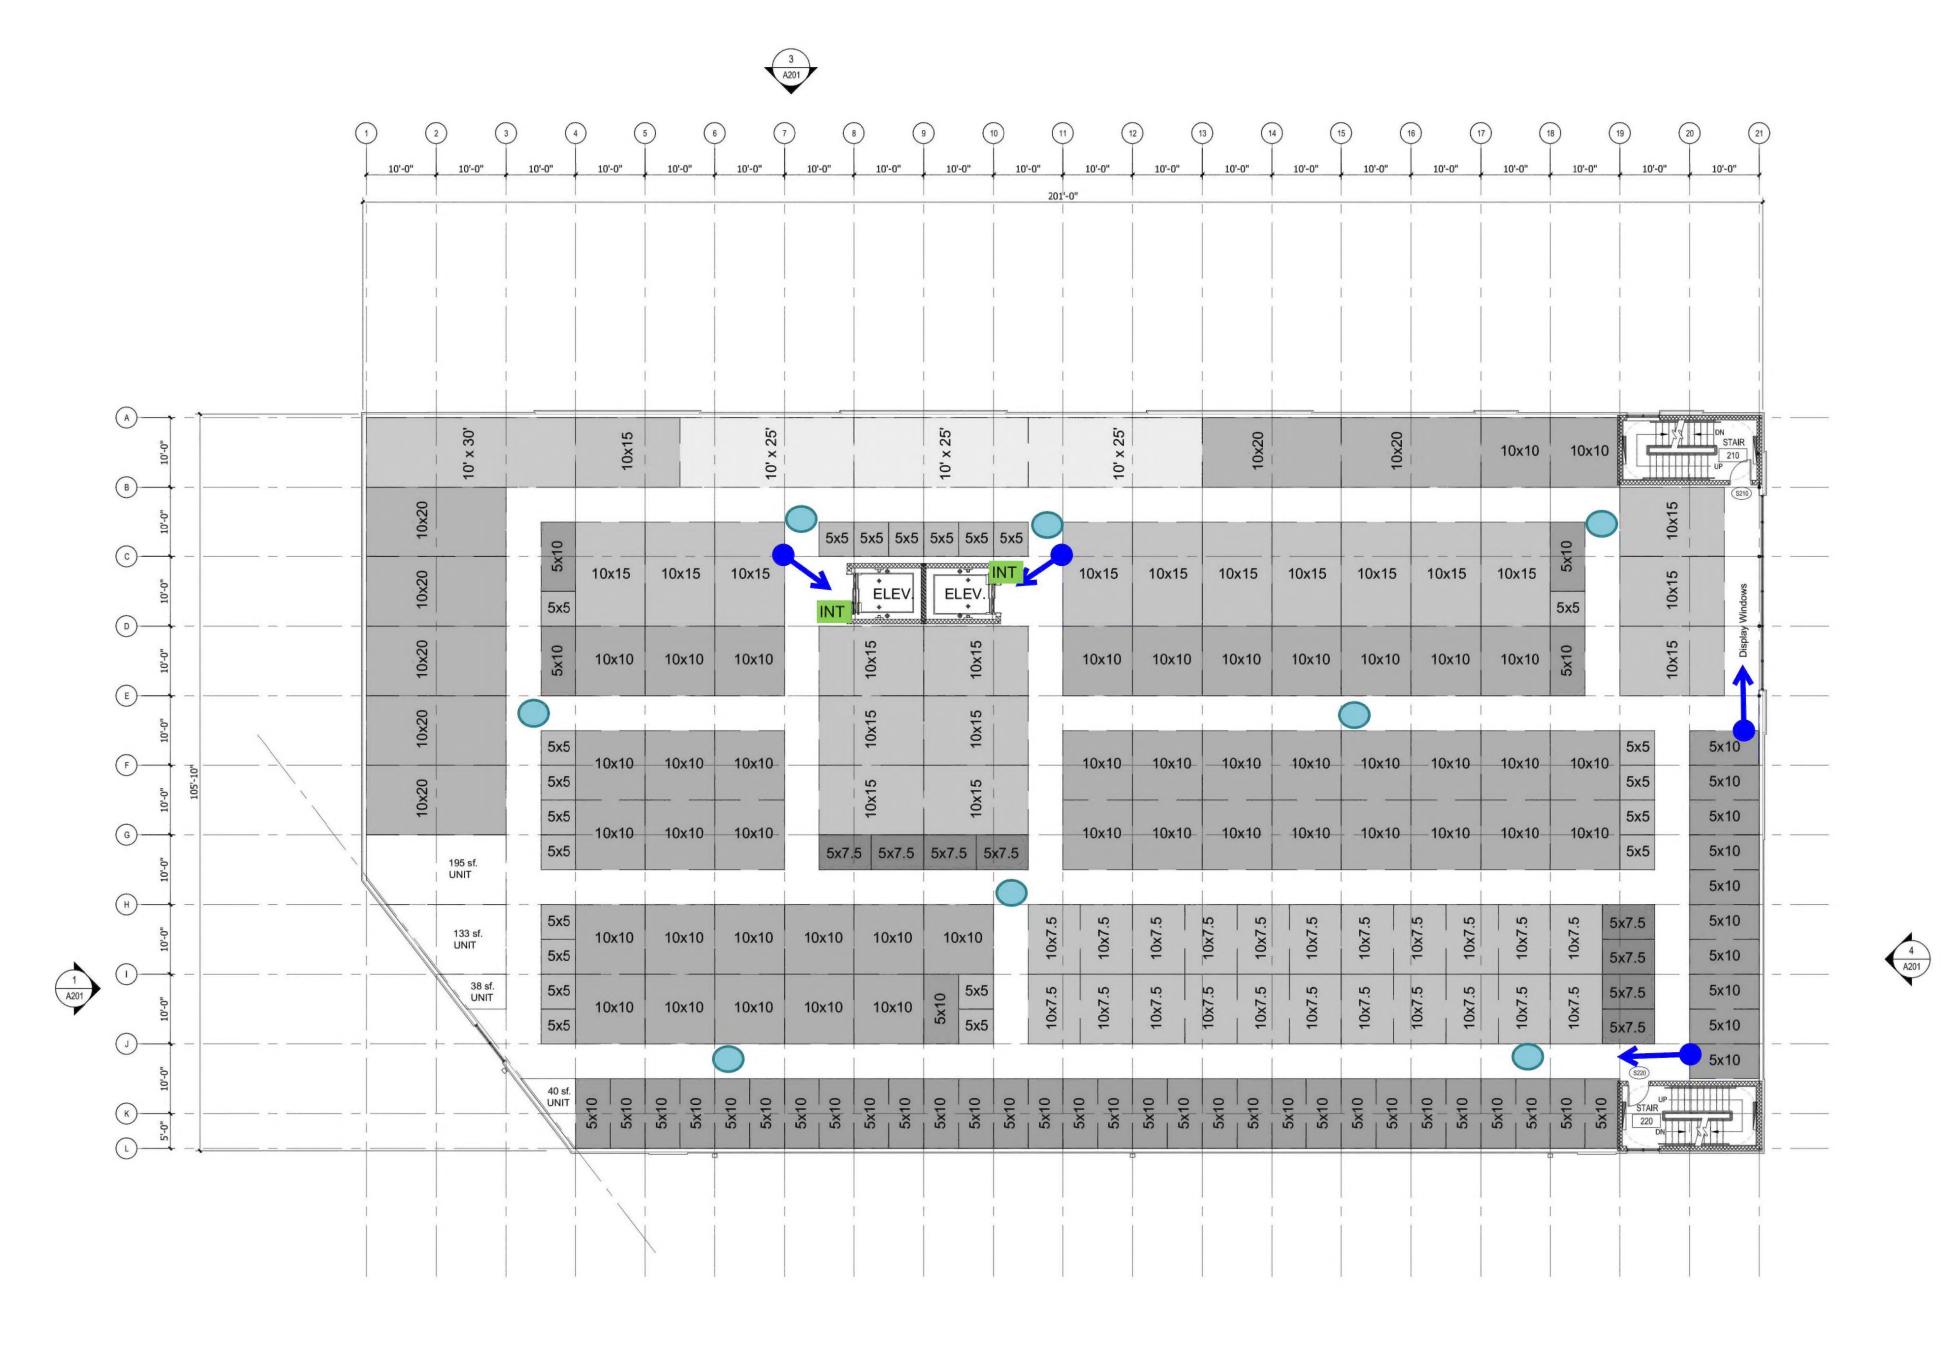

PREMIER STORAGE INVESTORS

SELF STORAGE

ARLINGTON, MASSACHUSETTS Project No. 21-033

Re-Design
April 12, 2022

REVISIONS

No. Description Date

2nd. FLOOR PLAN

2 A201


2nd. FLOOR GROSS 20,721 sq. ft TOTAL EACH





B — C — 10x15 10x15 10x15 0 E ---(F)— 5x10 5x5 5x10 G — 10x10 10x10 10x10 10x10 10x10 10x10 10x10 5x7.5 5x7.5 5x7.5 5x7.5 5x10 195 sf. UNIT 5x10 H-5x10 133 sf. UNIT 4 A201 5x10 38 sf. UNIT 5x10 10x10 10x10 10x10 5x10 J— (K)

3rd. FLOOR GROSS 20,721 sq. ft TOTAL

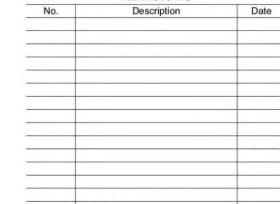

3rd. FLOOR PLAN

michael parker

13755 thompson place drive mint hill, nc 2 8 2 2 7 7 0 4 - 5 7 8 - 2 8 5 1

studios

ARLINGTON, MASSACHUSETTS

Project No. 21-033

02/09/22

SELF STORAGE

Re-Design April 12, 2022 REVISIONS

Copyright 2021 Michael Parker Studios PLLC



B — C — 10x15 10x15 10x15 0 E ---(F)— 10x10 10x10 10x10 10x10 5x10 5x10 5x5 G — 10x10 10x10 10x10 10x10 10x10 10x10 10x10 5x5 5x10 5x7.5 5x7.5 5x7.5 5x7.5 195 sf. UNIT 5x10 H-5x10 133 sf. UNIT 4 A201 5x10 38 sf. UNIT 5x10 10x10 10x10 10x10 5x10 J— (K)

4th. FLOOR GROSS 20,721 sq. ft TOTAL EACH





13755 thompson place drive mint hill, nc 2 8 2 2 7 7 0 4 - 5 7 8 - 2 8 5 1



SELF STORAGE

ARLINGTON, MASSACHUSETTS Project No. 21-033

Re-Design
April 12, 2022


REVISIONS

No. Description Date

4th. FLOOR PLAN

A-104
Copyright 2021 Michael Parker Studios PLLC



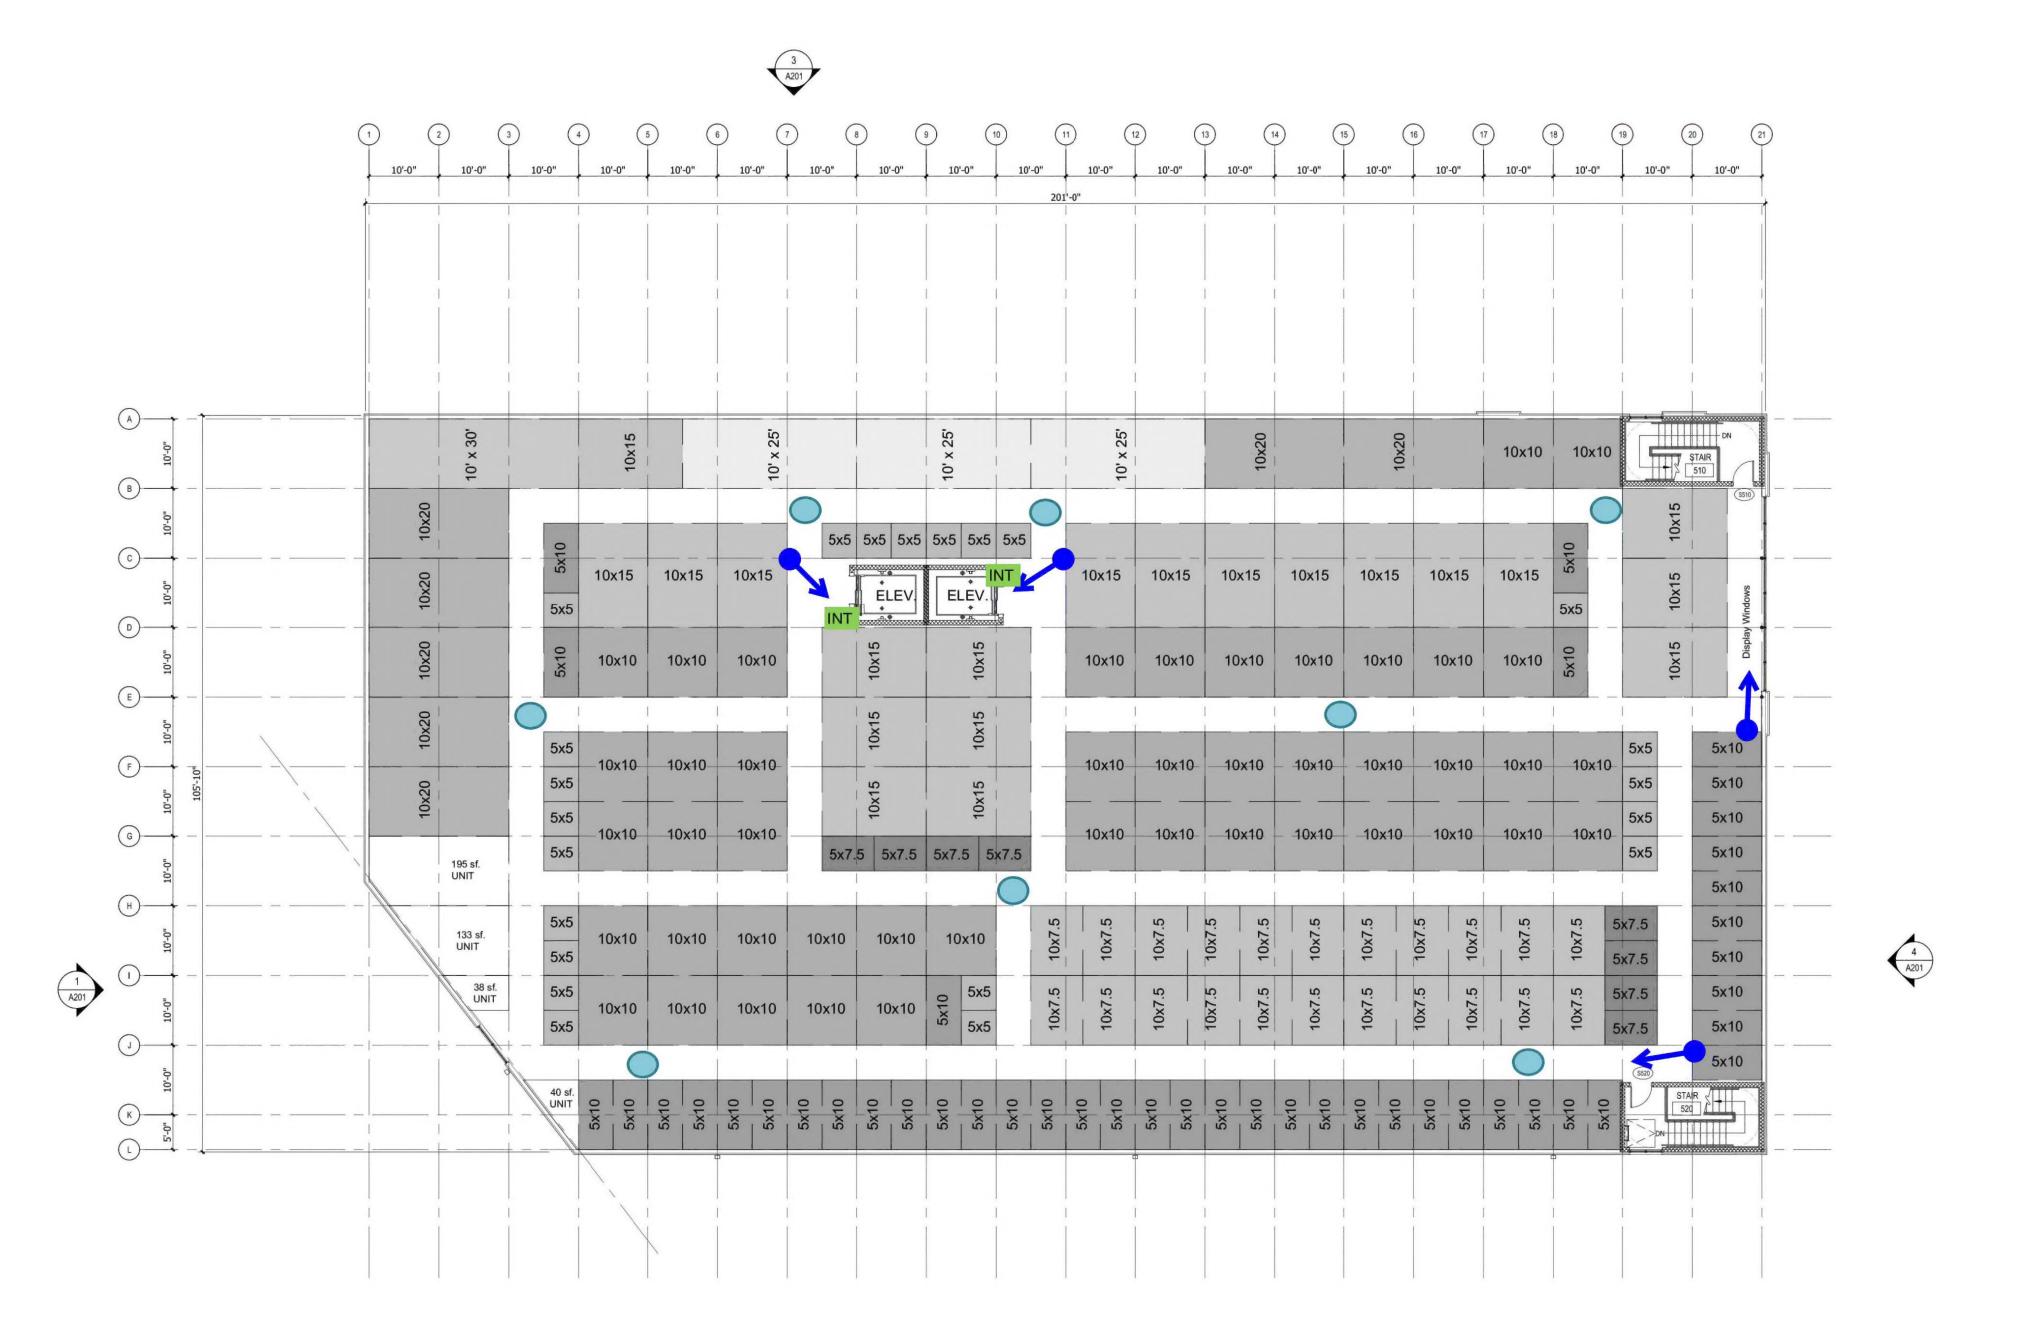

5th. FLOOR GROSS 20,721 sq. ft TOTAL EACH





13755 thompson place drive mint hill, nc 2 8 2 2 7 7 0 4 - 5 7 8 - 2 8 5 1



SELF STORAGE

ARLINGTON, MASSACHUSETTS Project No. 21-033

Re-Design
April 12, 2022

REVISIONS

No. Description Date

5th. FLOOR PLAN

A-105
Copyright 2021 Michael Parker Studios PLLC